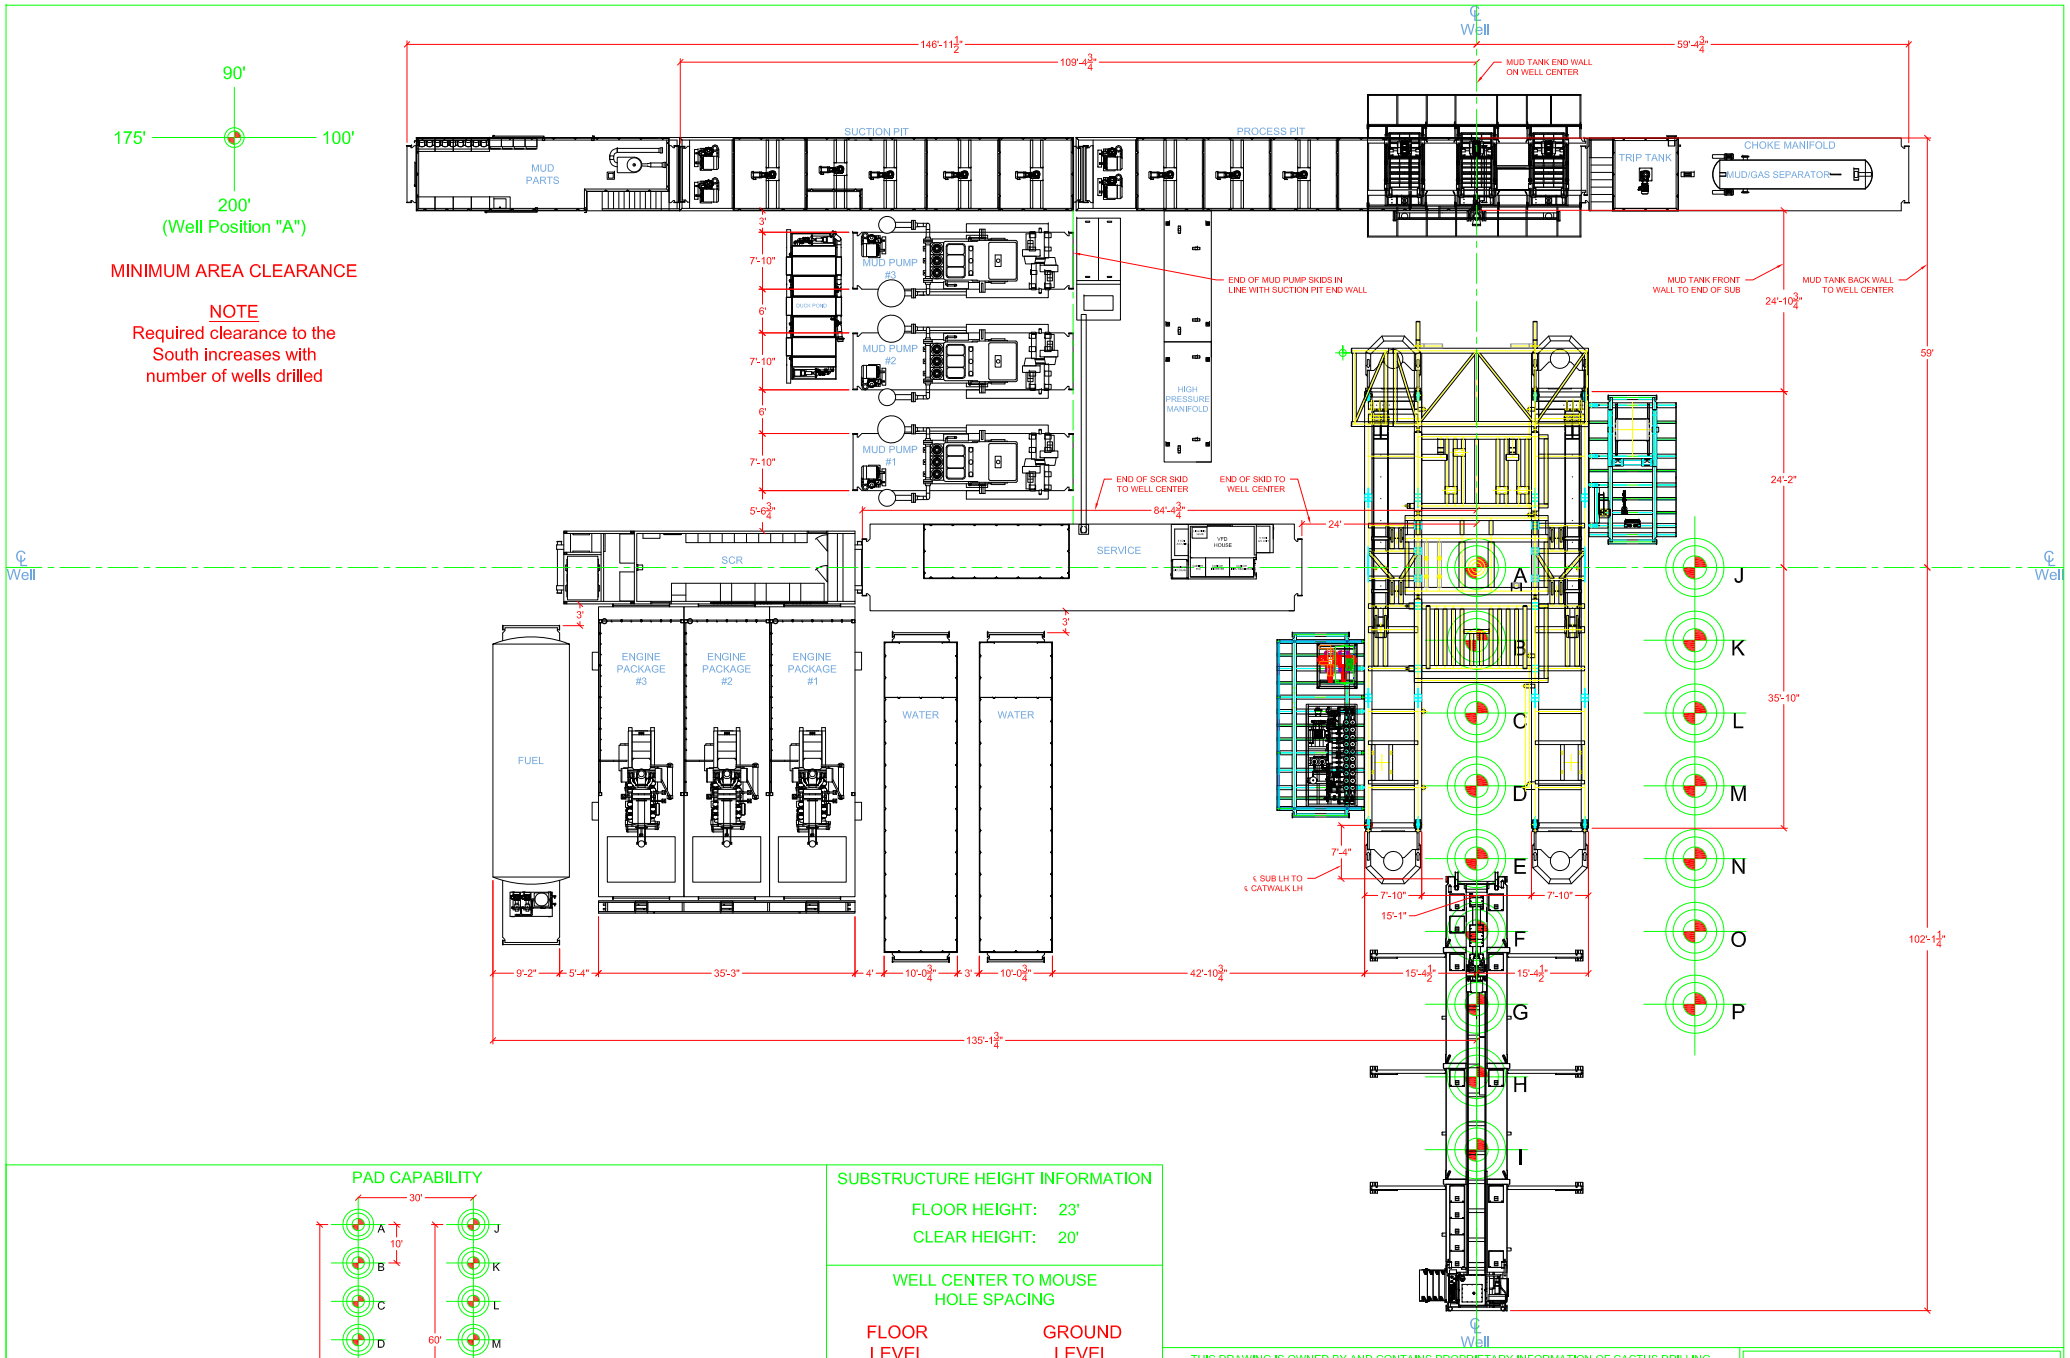

PAD CAPABILITY

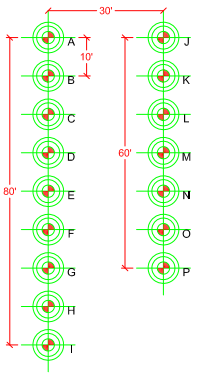

SCALE: 1:600

SUBSTRUCTURE HEIGHT INFORMATION

FLOOR HEIGHT: 23'

CLEAR HEIGHT: 20'

WELL CENTER TO MOUSE HOLE SPACING

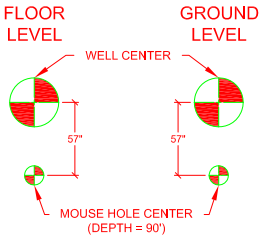

SCALE: 1:150

THIS DRAWING IS OWNED BY AND CONTAINS PROPRIETARY INFORMATION OF CACTUS DRILLING COMPANY, L.L.C. IT IS CONDITIONALLY LOANED AND IS TO BE RETURNED UPON COMPLETION OF WORK OR UPON EARLIER REQUEST. THE BORROWER BY RECEIVING IT HAS AGREED NOT TO REPRODUCE NOR TO COPY IT IN WHOLE OR IN PART NOR TO FURNISH INFORMATION FROM IT TO OTHERS NOR TO MAKE ANY USE OF IT OR THE INFORMATION CONTAINED THEREIN EXCEPT FOR OR UNDER SPECIFIC LICENSE FROM CACTUS DRILLING COMPANY, L.L.C.

TOLERANCE UNLESS OTHERWISE SPECIFIED DIMENSIONS IN INCHES

DECIMAL	DIMENSION	CONCENTRICITY
X.X	± .1	.1 F.I.R.
X.XX	± .06	.06 F.I.R.
X.XXX	± .010	.010 F.I.R.
ANGLES	± .5 DEGREES	

ACAD FILE: CAC144-A-001-00-RO

CUSTOMER INFO:

FILE: R-144_DS_3MP3GEN.dwg

DWG BY	IJA	9/21/2021
CHK BY		
APP BY		

SCALE: NTS

CACTUS Drilling Co., L.L.C.
Oklahoma City, OK, U.S.A.
Tel: 405-577-5347 Fax: 405-577-9306

TITLE:

RIG 144
DRILL SITE

SIZE		SHEET
A	CAC144-A001	1/1